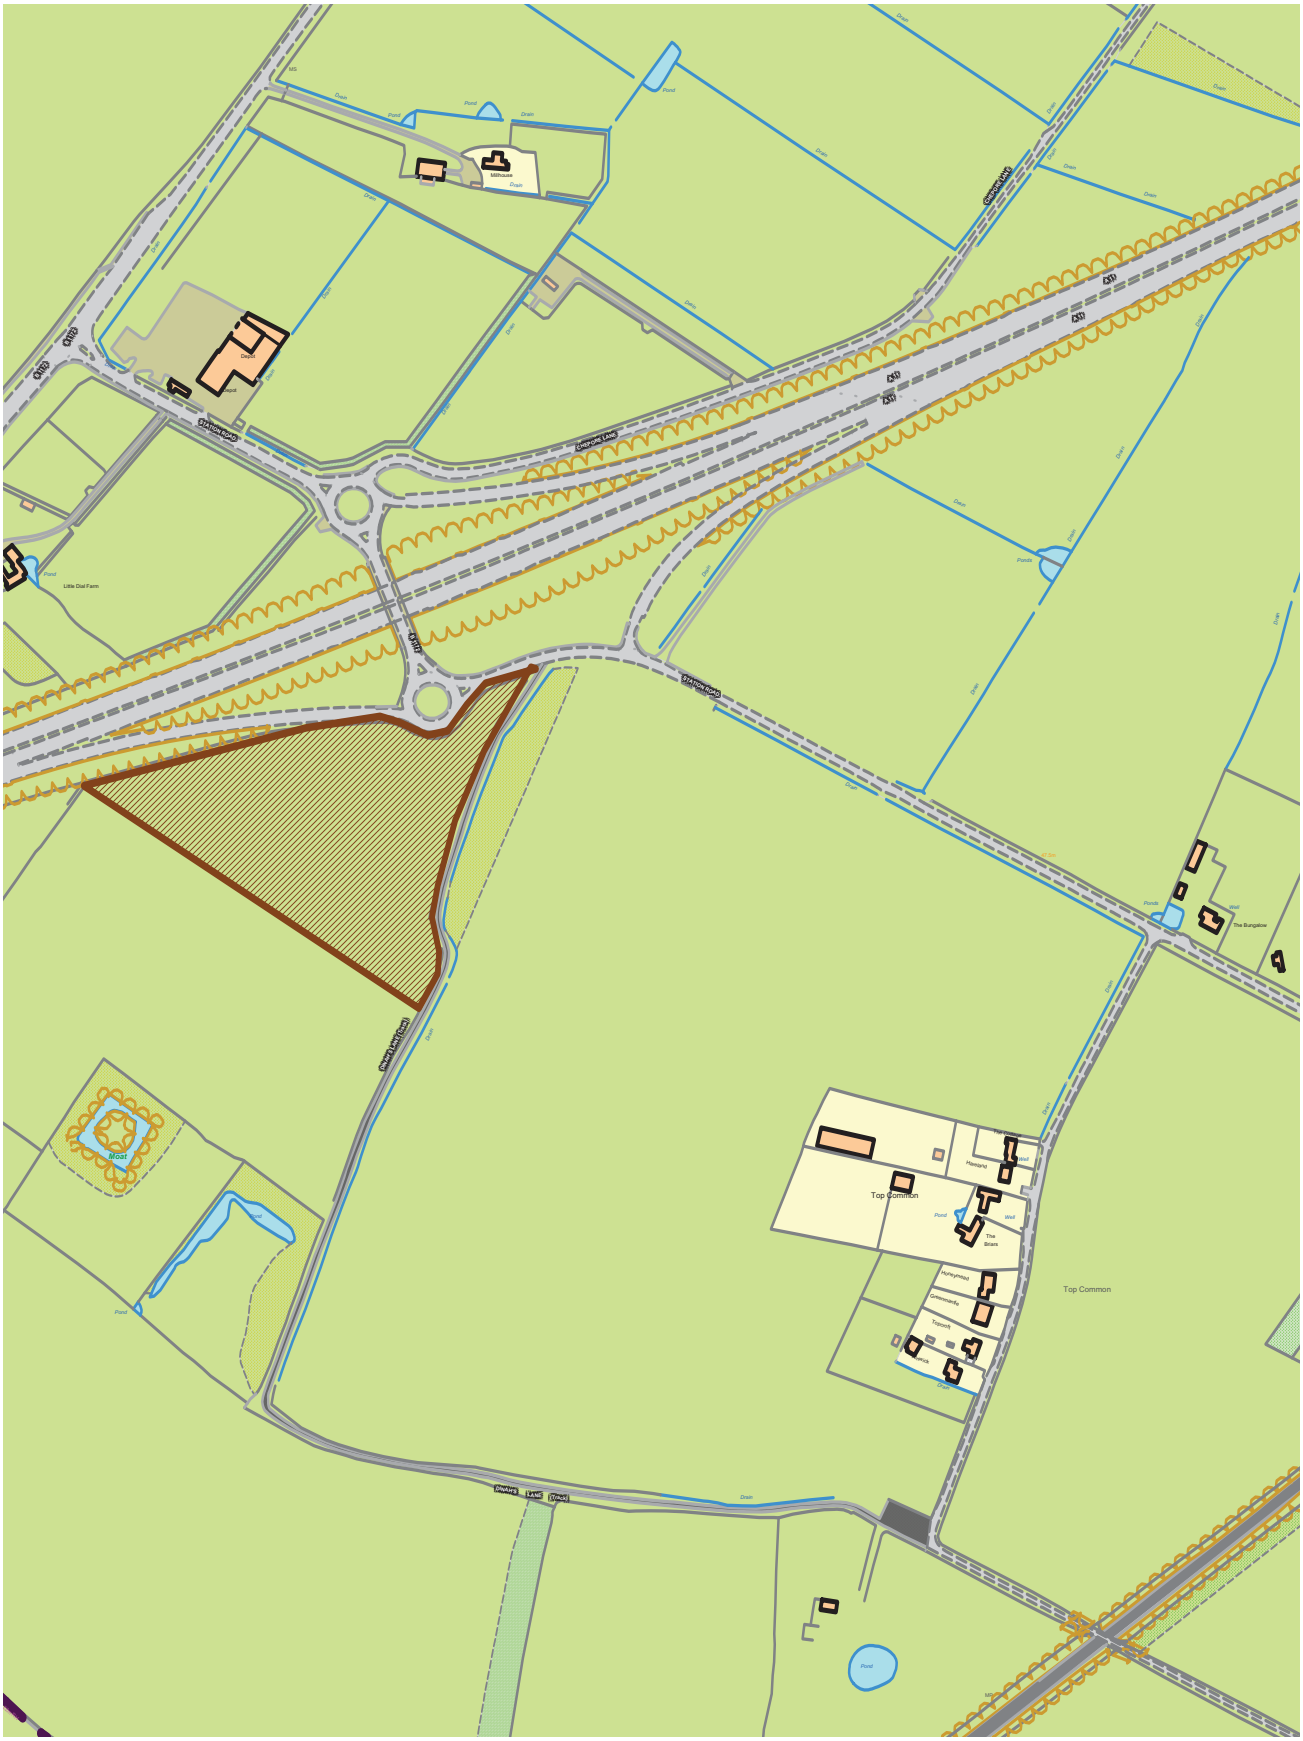

Wymondham Spooner Row – Station Road, south of A11

Scale: 1:5000

This map is reproduced from Ordnance Survey material with the permission of Ordnance Survey on behalf of the Controller of Her Majesty's Stationery Office, © Crown Copyright. Unauthorised reproduction infringes Crown copyright and may lead to prosecution or civil proceedings. Licence No. 100019483 South Norfolk Council, Long Stratton, Norwich, Norfolk NR15 2XE, Tel (01508) 533633